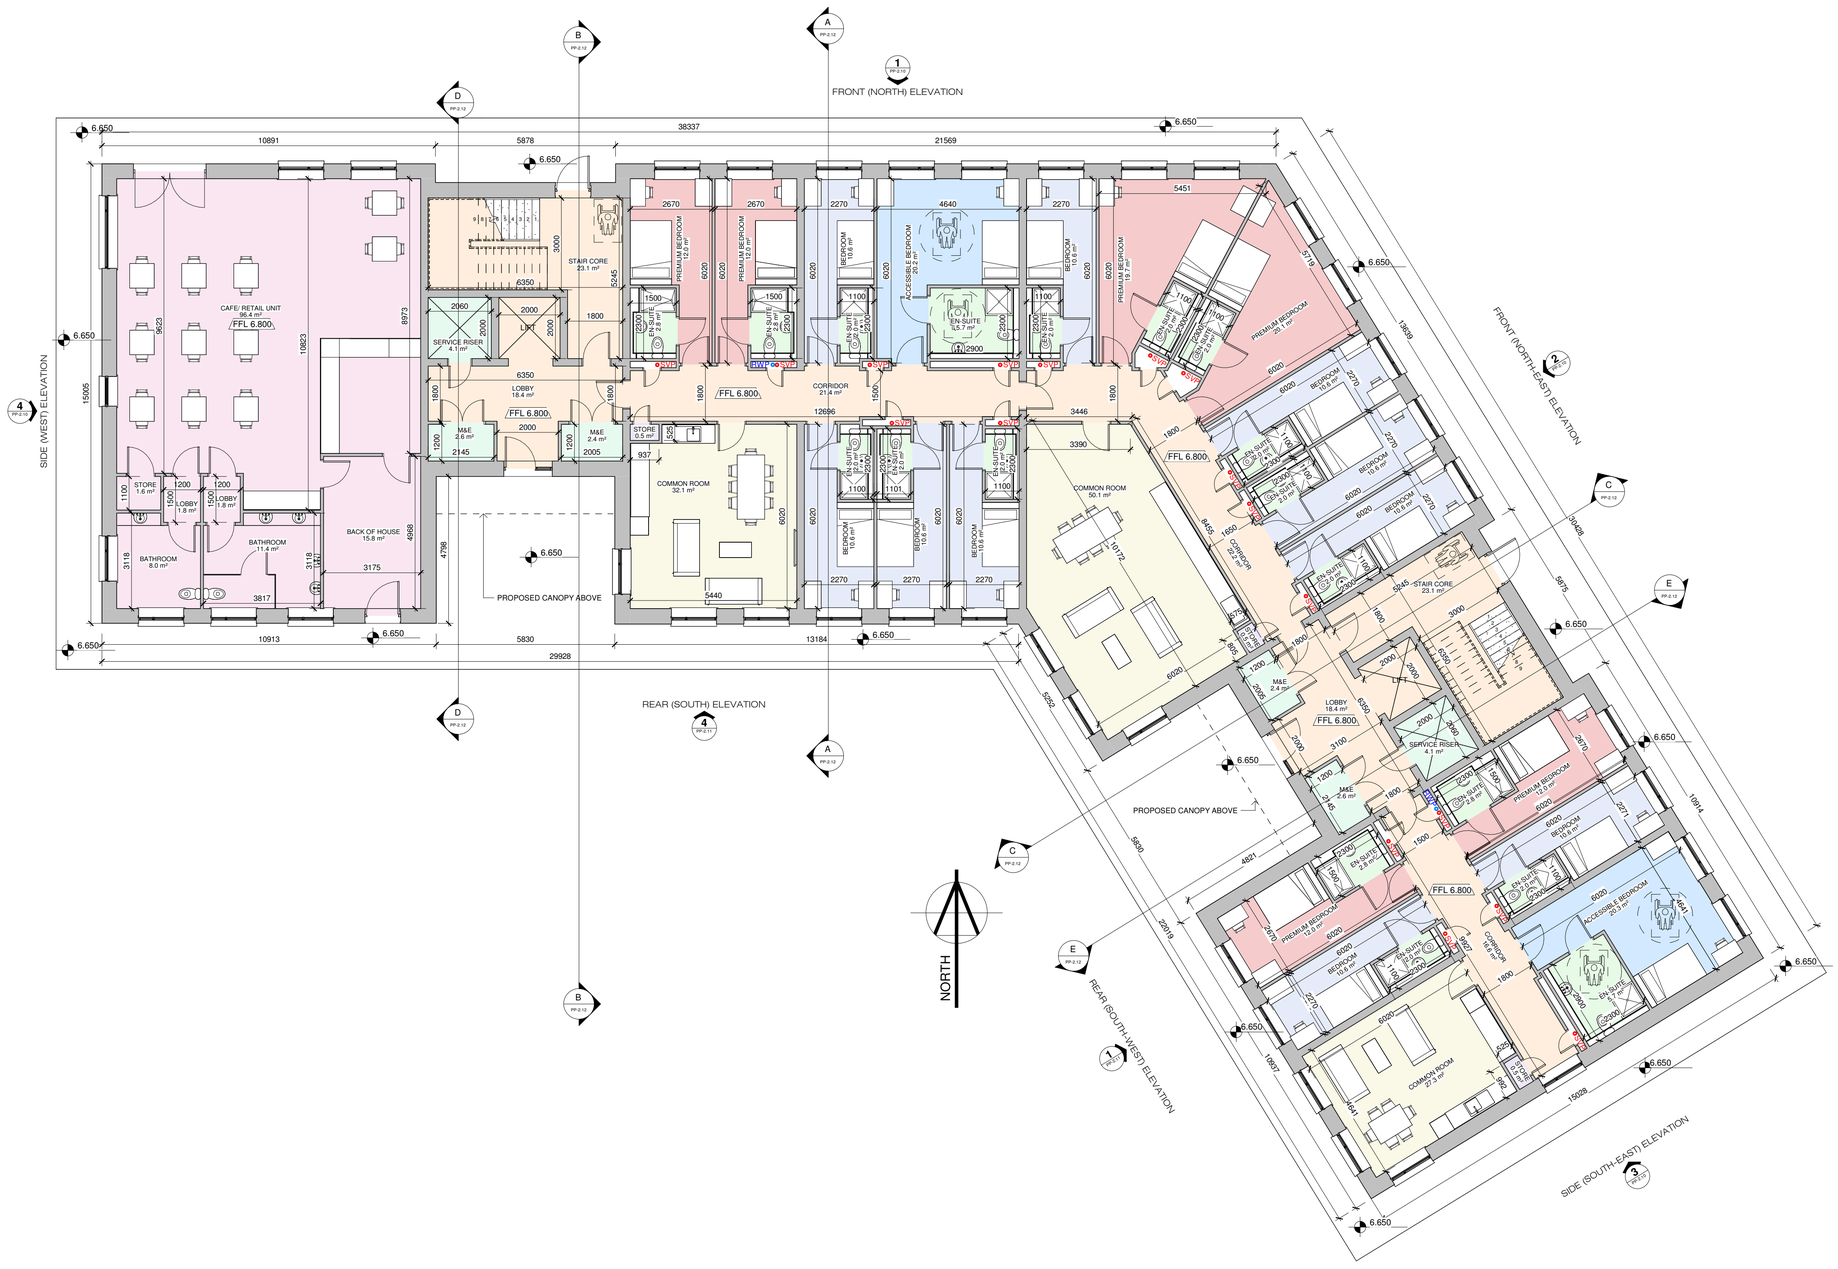

1 BLOCK B GROUND FLOOR

2 BLOCK B 1ST FLOOR

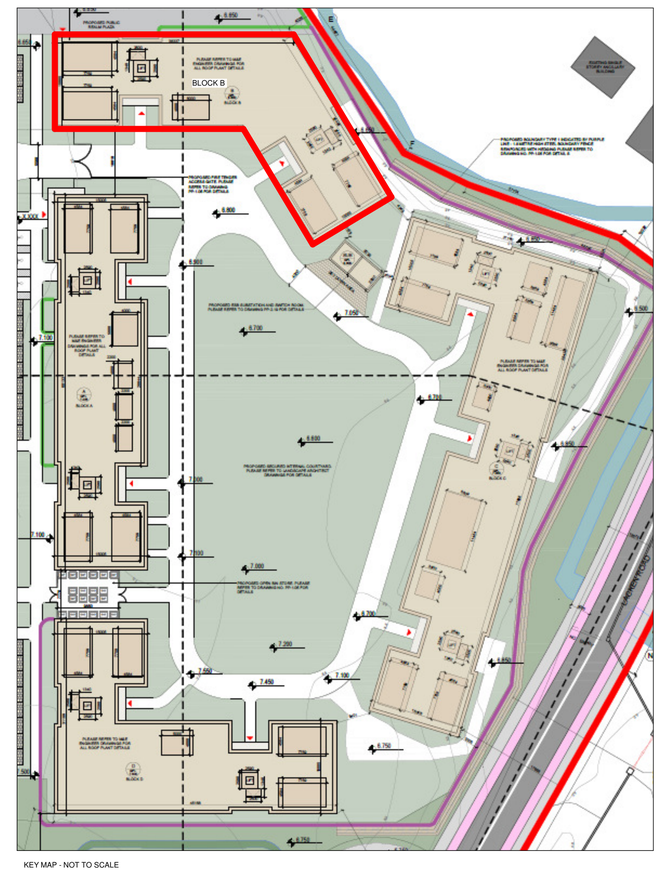

KEY MAP - NOT TO SCALE

IMPORTANT NOTE;
Work to figured dimensions only - do not scale print. All setting out dimensions to be checked and confirmed on site prior to commencement of work. Any inaccuracies should be brought to the attention of the architect. If in doubt - ask! All construction methods, materials, services and installations to be in accordance with all Irish Building Regulations and codes of practice at the time of construction. All sub-contractors are ultimately responsible for ensuring compliance with the regulations within their own trade.
This drawing is copyright to Fewer Harrington & Partners.

NOTES

OS MAP REFERENCE INDEX
1:1,000 | 5701-09
1:1,000 | 5701-10
1:1,000 | 5701-14
1:1,000 | 5701-15

NOTE ON LOCATION
PLEASE REFER TO DRAWING NUMBER PP-1.01 FOR LOCATION OF BLOCK

NOTE ON DRAINAGE
PLEASE REFER TO ENGINEER DRAWINGS FOR ALL FOUL, SURFACE AND WATERMAIN DETAILS

REV. NO.	DESCRIPTION	DATE	BY

STAGE
LRD PLANNING

Fewer Harrington & Partners
architects, planners + project managers
Studio 14, The Atrium, Maritana Gate, Canada St., Waterford, Ireland
Tel: +353-51-876991 Fax: +353-51-878676 E-mail: waterford@fhp-architects.com

PROJECT
PROPOSED STUDENT ACCOMMODATION
CORK ROAD, CO. WATERFORD
FOR NOEL FRISBY CONSTRUCTION LTD.

DRAWING
PROPOSED BLOCK B
GROUND & 1ST FLOOR PLANS

DRAWN	WW
DATE	JAN 2024
SCALE @ A0	1 : 100
SCALE @ A2	1:200
JOB No.	22032
DWG No.	PP-2.06