DON'T SCALE DIMENSIONS

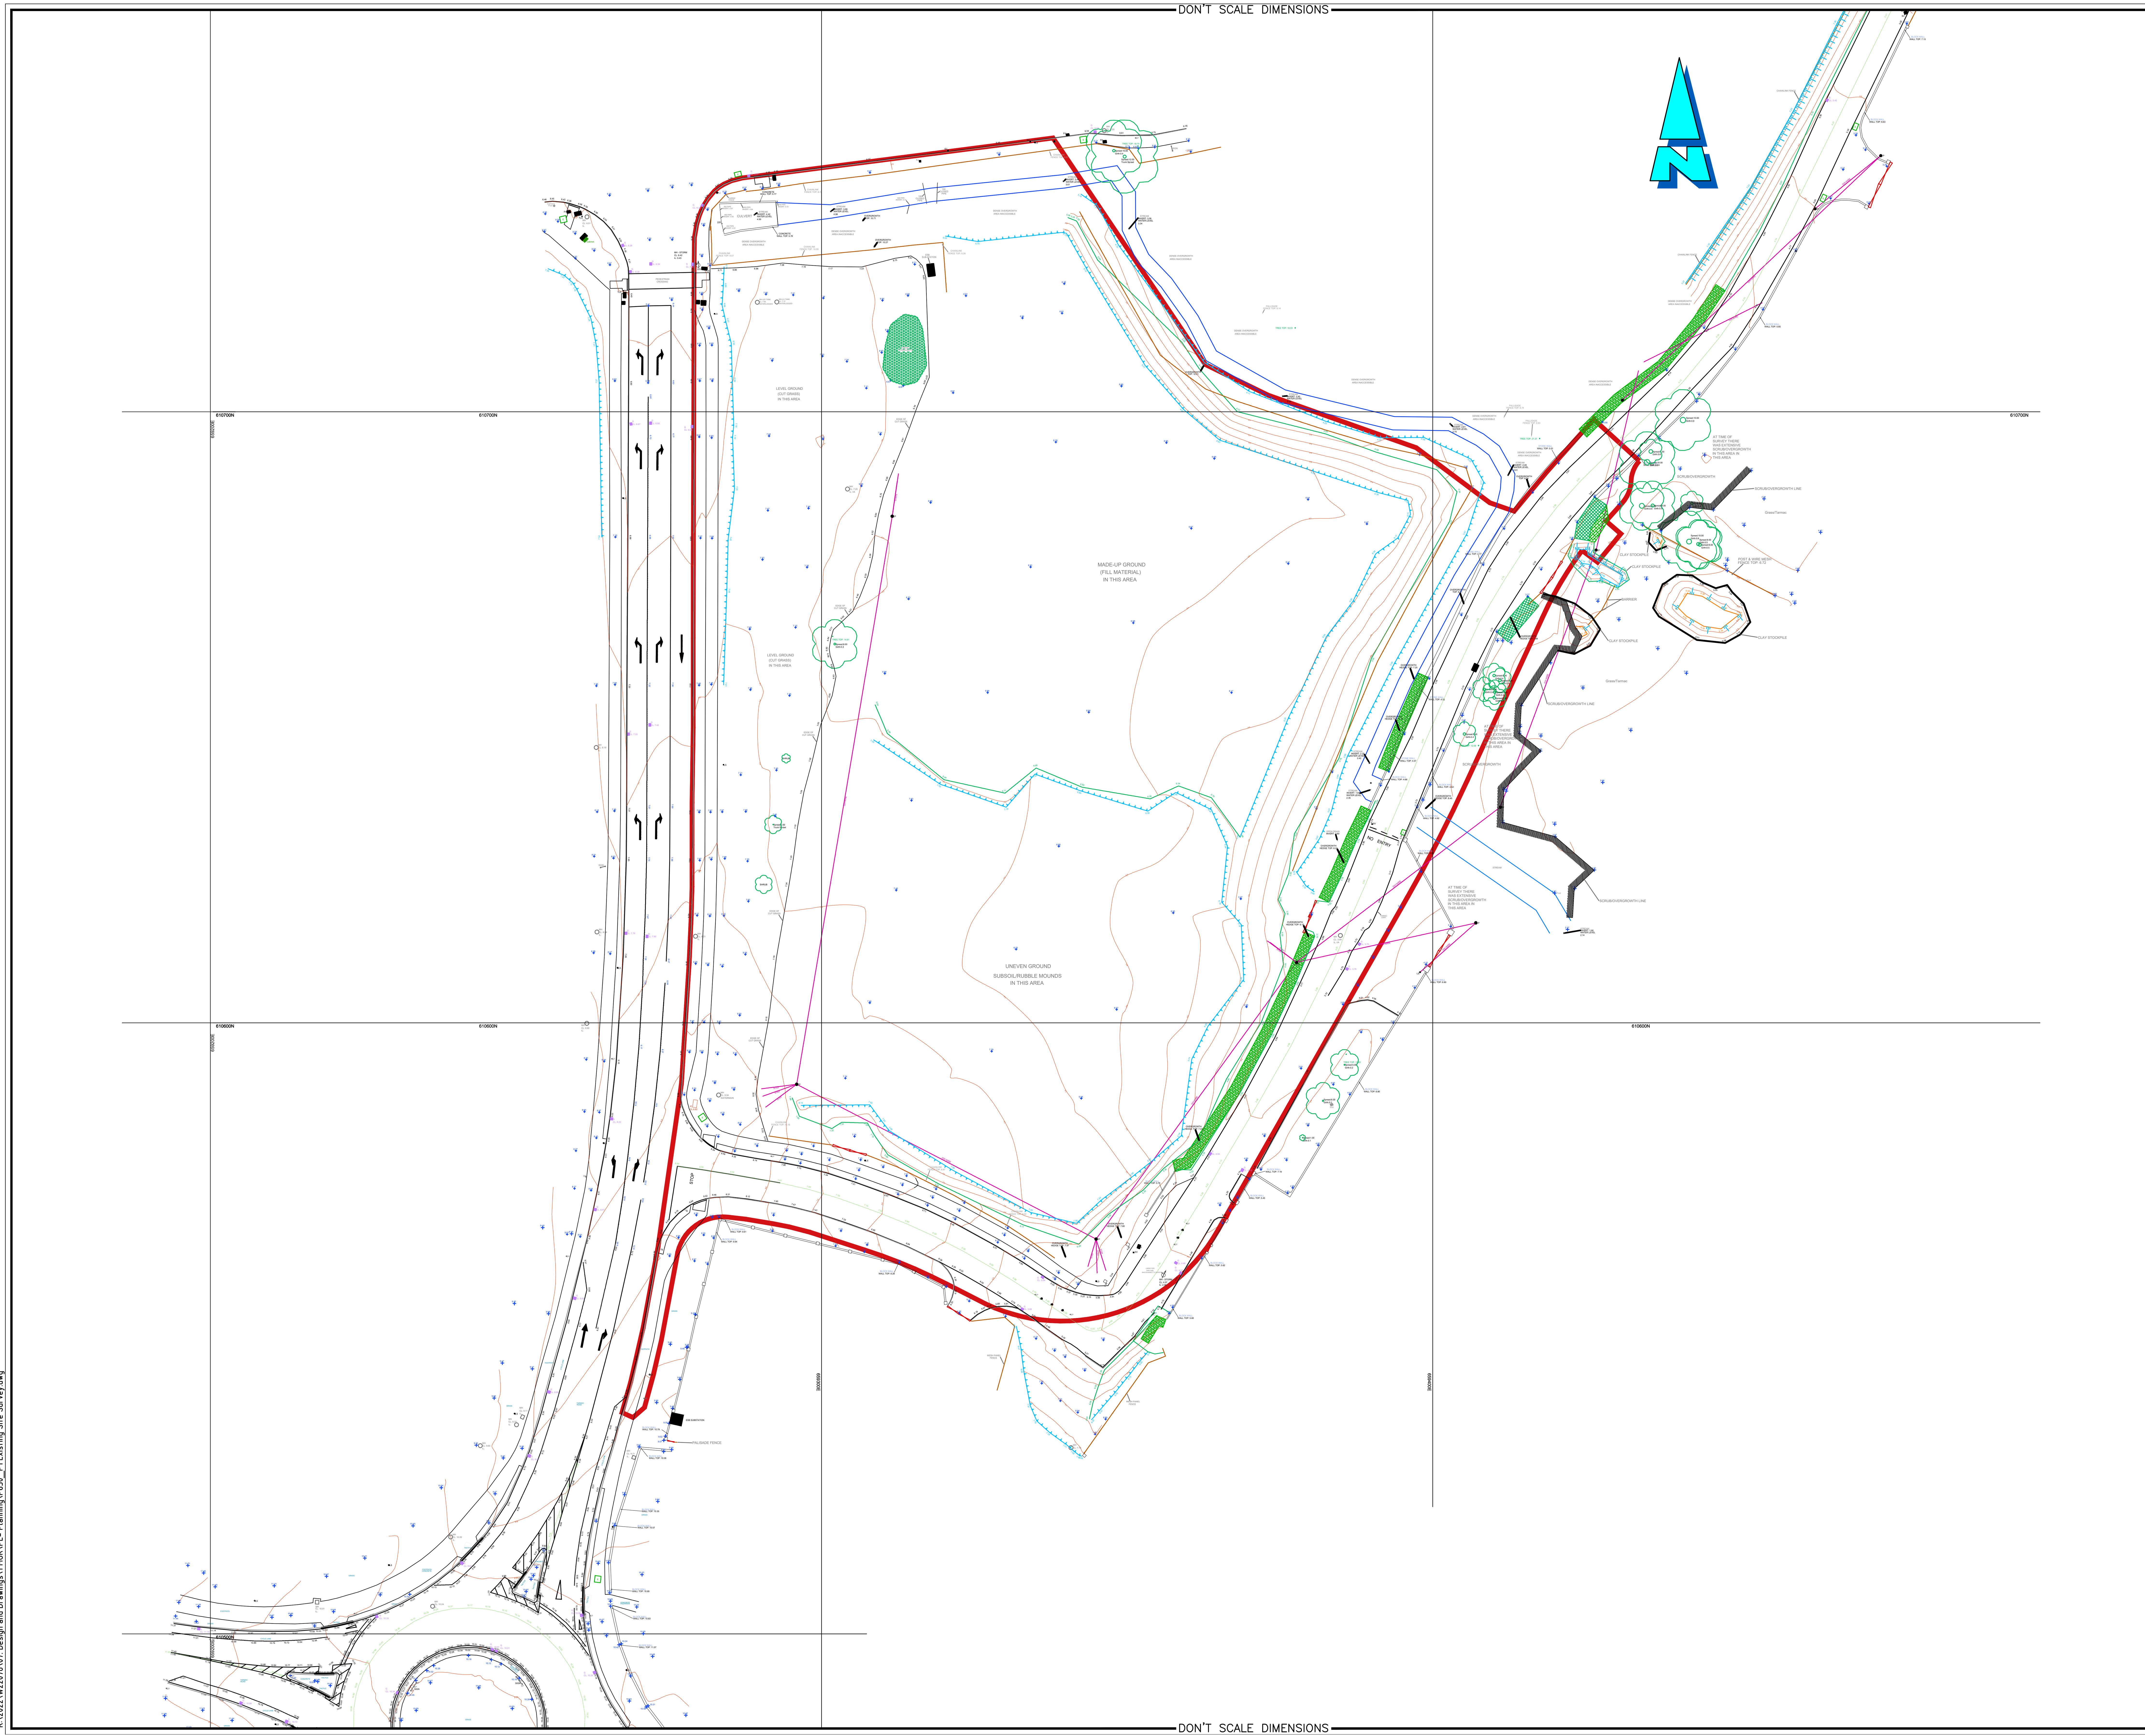

Notes:

1. NO PART OF THIS DRAWING MAY BE REPRODUCED OR TRANSMITTED IN ANY FORM OR STORED IN ANY RETRIEVAL SYSTEM OF ANY NATURE WITHOUT THE WRITTEN PERMISSION OF MALONE O'REGAN CONSULTING ENGINEERS AS COPYRIGHT HOLDER EXCEPT AS AGREED FOR USE ON THE PROJECT FOR WHICH THE DRAWING WAS ORIGINALLY ISSUED.
2. THE APPOINTMENT OF THE PROJECT SUPERVISOR DESIGN PROCESS IS THE CLIENT'S RESPONSIBILITY.
3. ALL DIMENSIONS IN mm UNLESS NOTED OTHERWISE.
4. THE CONTRACTOR SHALL CHECK ALL DIMENSIONS PRIOR TO COMMENCEMENT OF CONSTRUCTION. DISCREPANCIES SHALL BE REPORTED TO THIS OFFICE IN WRITING.
5. THIS DRAWING TO BE READ IN ACCORDANCE WITH ALL RELEVANT ENGINEERS' DRAWINGS AND SPECIFICATIONS.

Health and Safety:

THIS DRAWING TO BE READ IN CONJUNCTION WITH ALL OTHER RELEVANT DRAWINGS, THE SPECIFICATION AND THE SAFETY AND HEALTH PLAN.

THE APPOINTMENT OF THE PROJECT SUPERVISOR DESIGN PROCESS IS THE CLIENT'S RESPONSIBILITY.

TEMPORARY WORKS PROPOSALS AND/OR METHOD STATEMENTS TO BE SUBMITTED TO THE PSDP AND THE PSCS FOR WORKS WHICH INVOLVE PARTICULAR RISKS.

- GATEWAY
- DECIDUOUS TREE DRAWN TO SIZE
- SEWER MANHOLE & DETAILS (MH, CL: 97.36, IL: 96.56, I/A: Inaccessible, UTO: Unable to Open)
- INSPECTION CHAMBER
- GULLY AND DETAILS (G, CL: 97.76, IL: 97.29, I/A: Inaccessible)
- FENCE
- ESB COVER
- EIRCOM COVER
- SPOTHEIGHT & ELEVATION (199.997)
- ARMSTRONG JOINT (AJ)
- STOP VALVES (SV)
- FIRE HYDRANT (FH)
- WATER METER (WM)
- RAILING
- DOWNPIPE (DP)
- BOLLARD (B)
- BUILDING
- ESB/EIRCOM POLE & CABLE (EP, TP)
- TREES/OVERGROWTH
- DITCHLINE
- HEDGELINE
- WALL
- EMBANKMENT (Top of Bank, Bottom of Bank)

Rev.	Description	Date	Drawn	Chkd	Appr
P1	PLANNING APPLICATION	19.02.'24	GL	CC	COB
P	PLANNING APPLICATION	20.09.'23	GL	JK	COB

THIS DRAWING TO BE USED FOR PLANNING PURPOSES ONLY

MALONE O'REGAN
CONSULTING ENGINEERS

3-4 Canada Street
Waterford
Co. Waterford.
X91 V52K

Tel: +353 51 876 855
Email: waterford@morce.ie
Web: www.maloneoregan.com

Offices also in:
DUBLIN : Tel: +353 1 260 2655 Email: dublin@morce.ie
GALWAY: Tel: +353 91 531 069 Email: galway@morce.ie
LONDON: Tel: +44 208 5281685 Email: london@morce.ie

Client: NOEL FRISBY CONSTRUCTION LTD.

Job: STUDENT ACCOMMODATION AT CORK ROAD, WATERFORD.

Drawing: GENERAL ARRANGEMENT – EXISTING SITE SURVEY

Job No	Drg No	Stage	Revision	Scale
W22076	P850	PL	P1	A1 1:500 A3 1:1,000

DON'T SCALE DIMENSIONS

R:\2022\W22076\07. Design and Drawings\1 MOR\PL- Planning\P850_ P1 Existing Site Survey.dwg